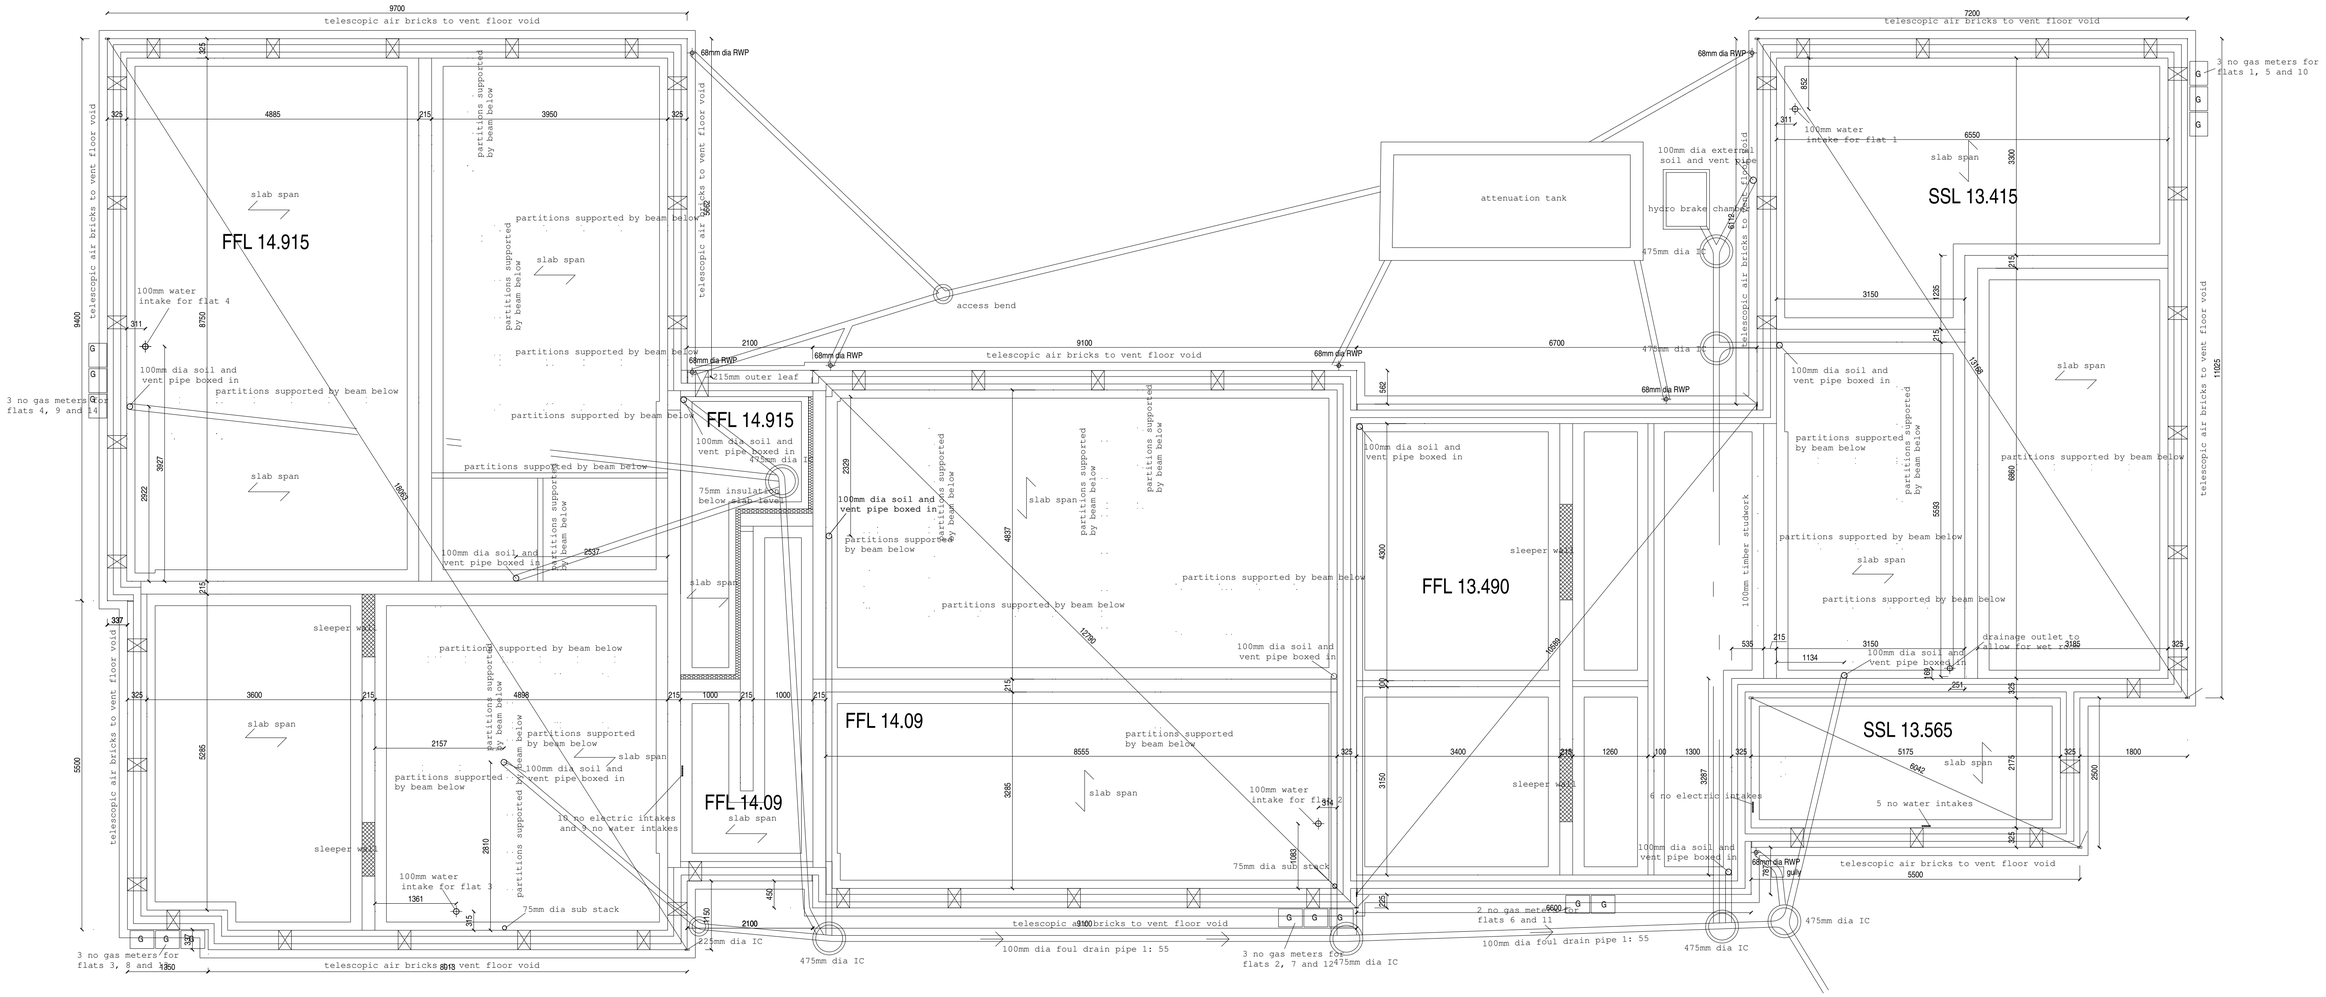


# PRELIMINARY

Proposed Residential Development
at
Wilder Street/Brunswick Street St Pauls Bristol

Substructure Plan

Scale 1 : 50 @ A1
Date : Oct 2014

Drwg No 2598/108

David Cahill Design Consultant